


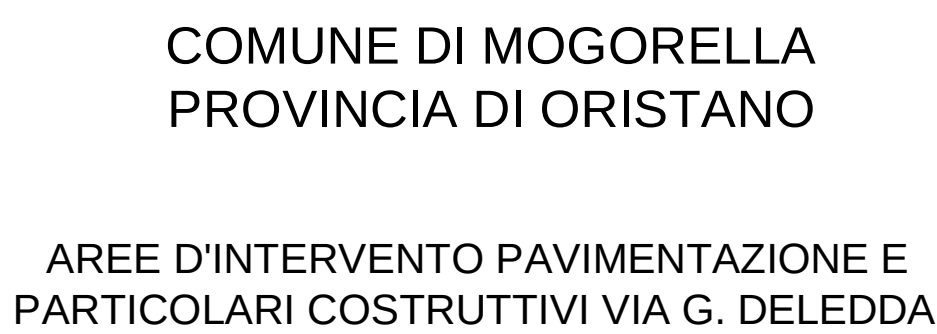

Progettista: dott. ing. Andrea LO  
Tav. - 2  
Scala 1:100 - 1:20

